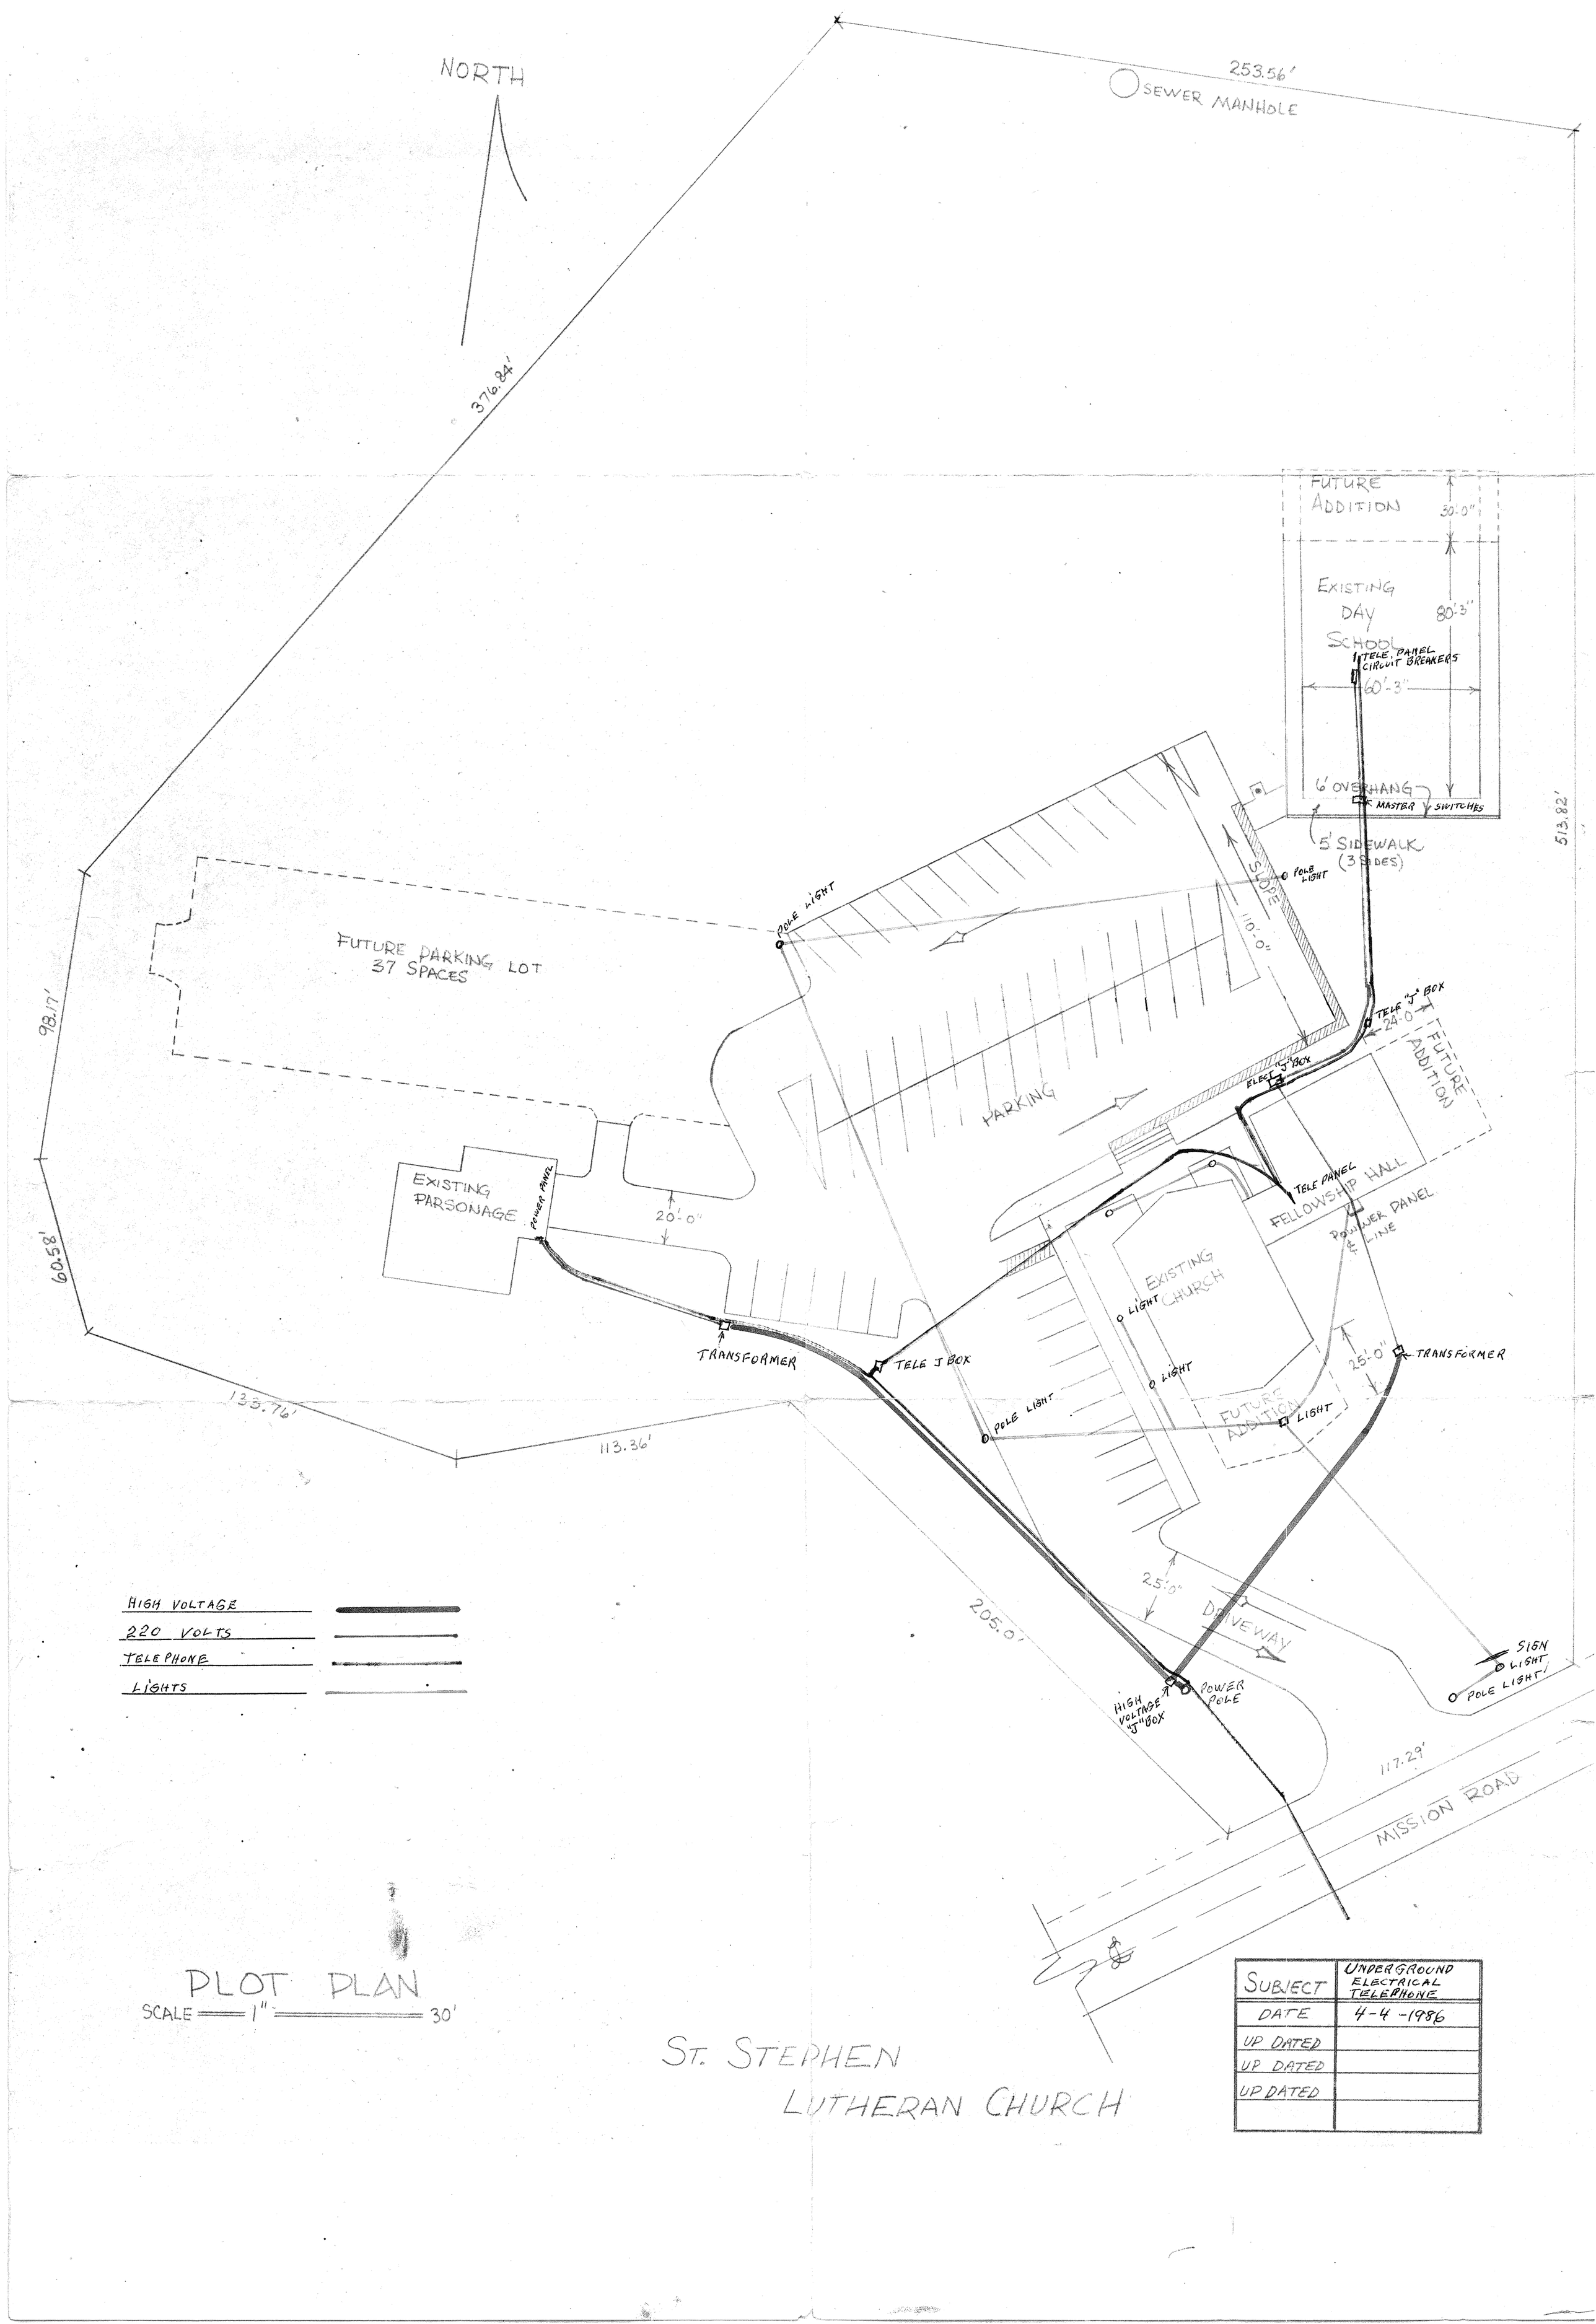

PLOT PLAN

SCALE 1" = 30'

ST. STEPHEN
LUTHERAN CHURCH

SUBJECT	UNDERGROUND ELECTRICAL TELEPHONE
DATE	4-4-1986
UP DATED	
UP DATED	
UP DATED	